


66-5 N. 11th

DRAWING NUMBER

DRAWING NUMBER


DRAWING NUMBER

WEST STREET

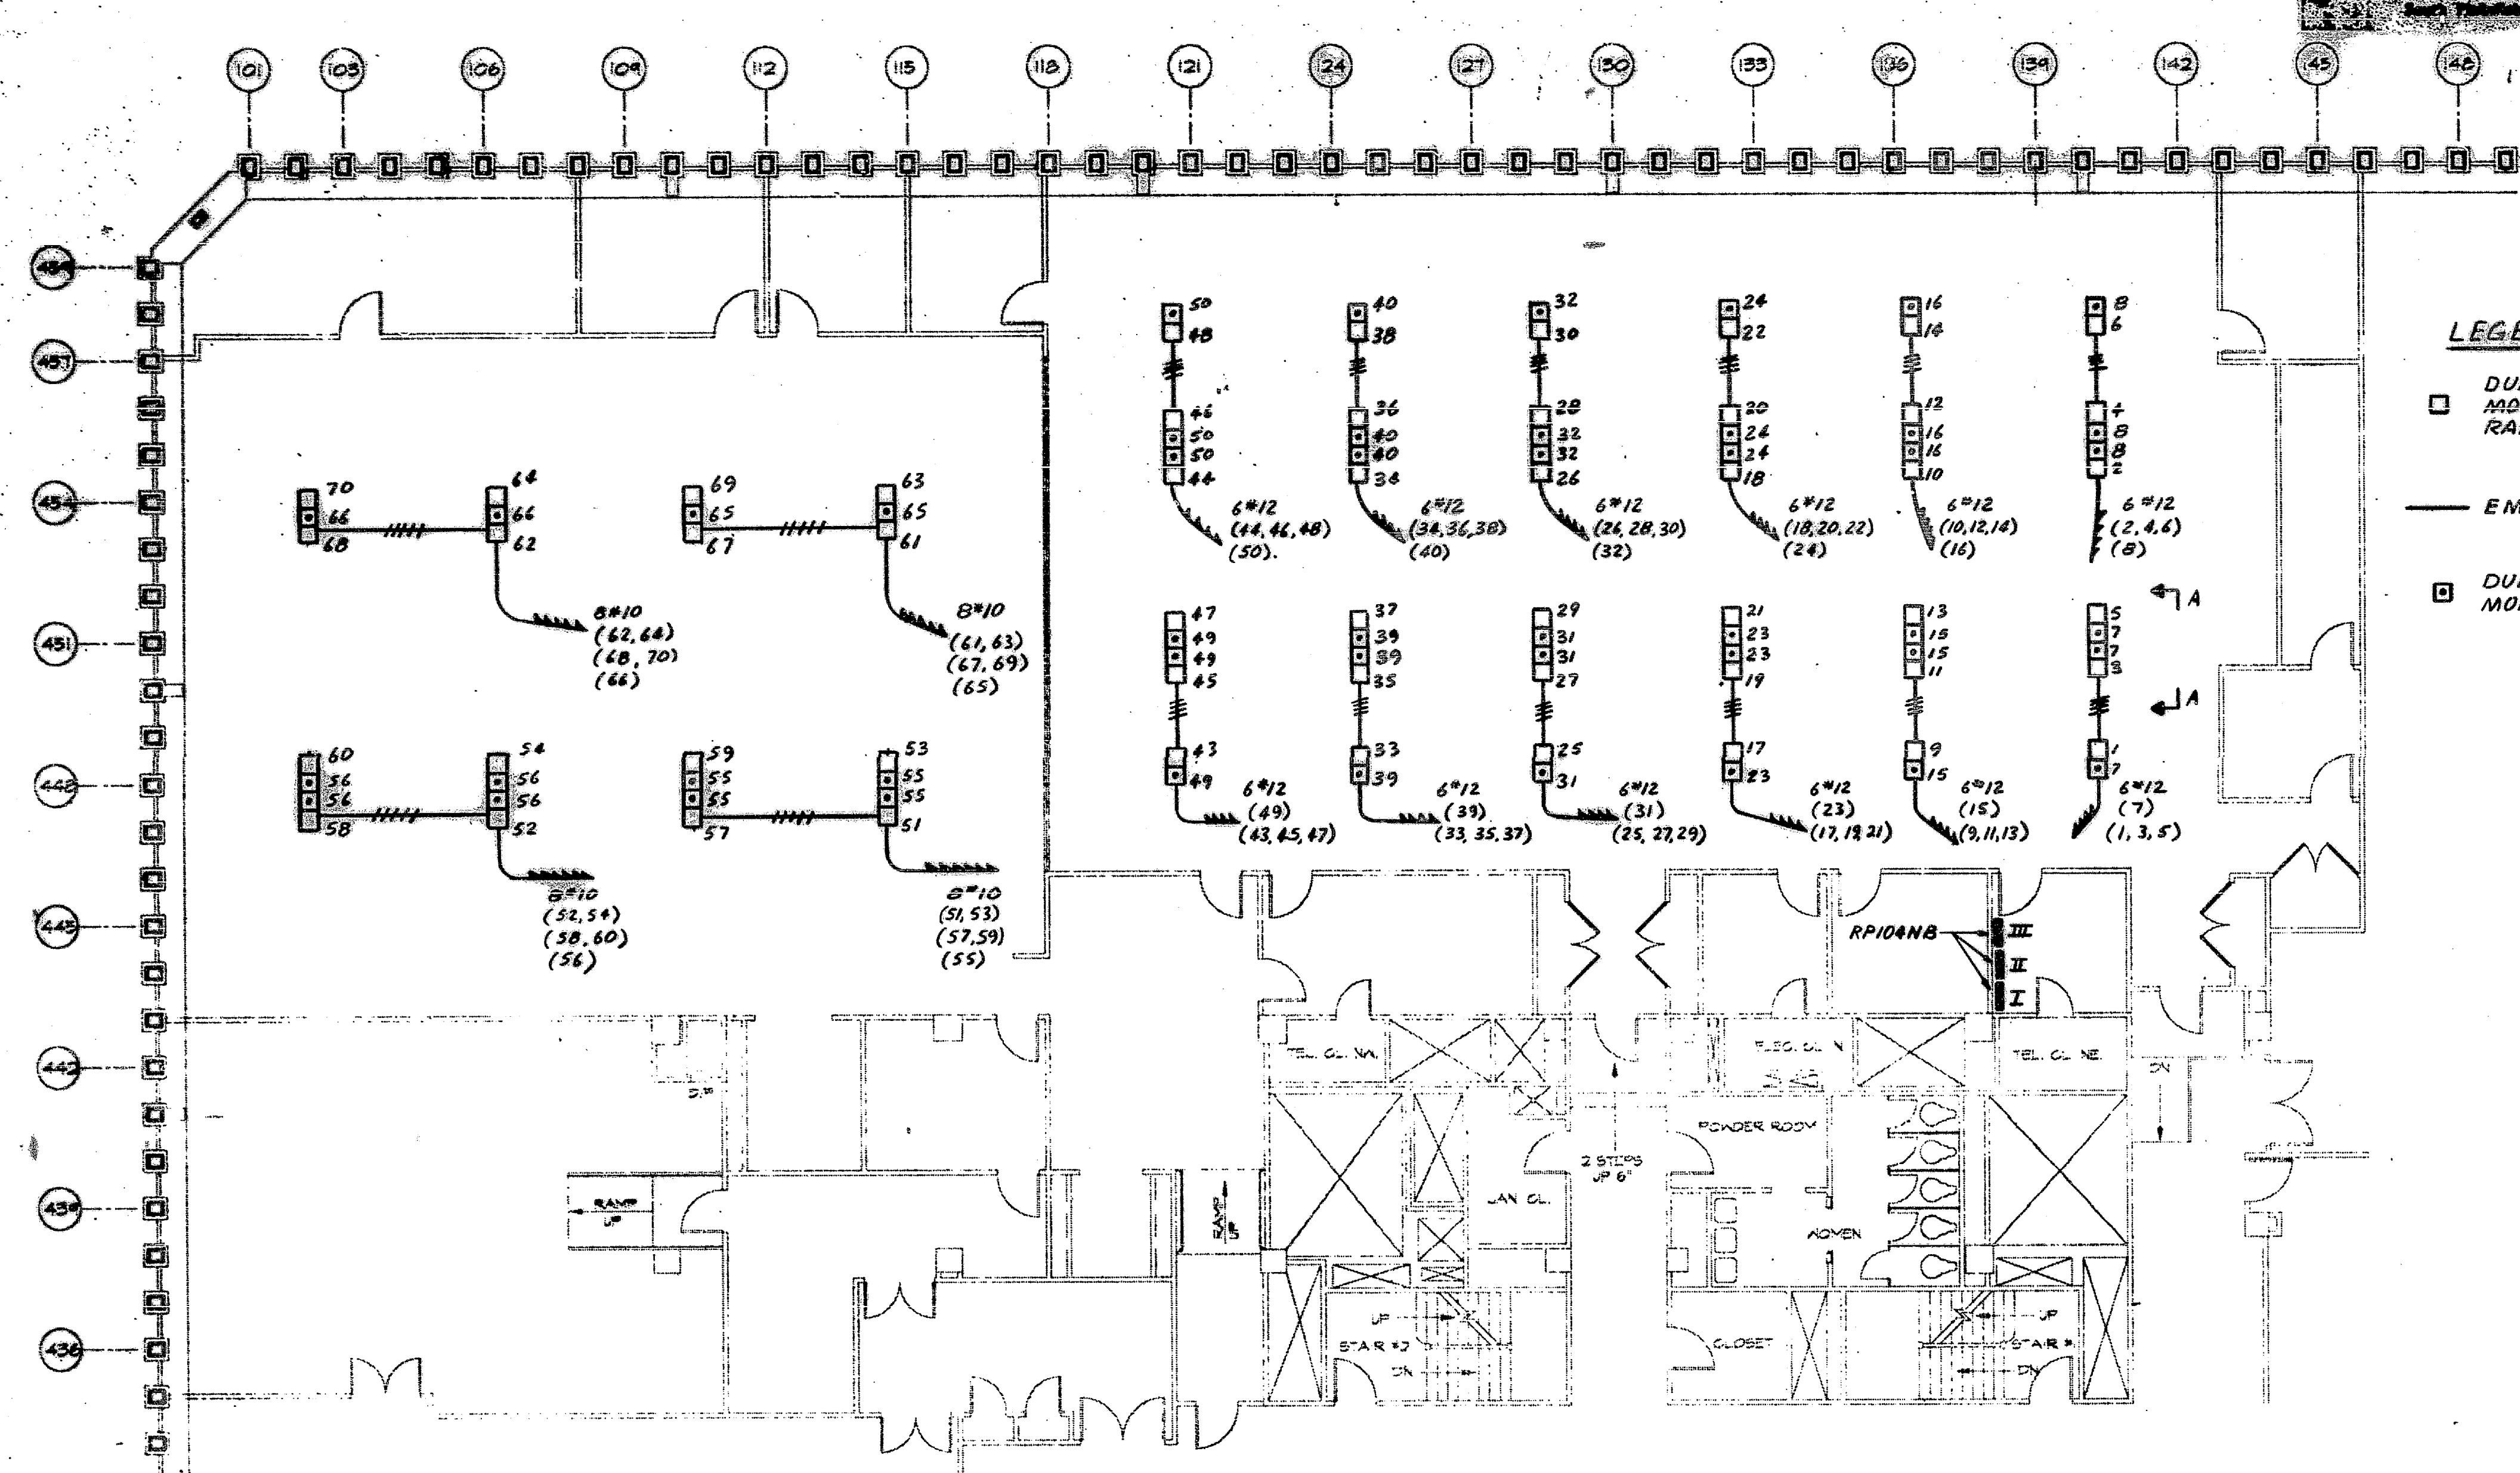

LEGEND (FOR THIS DWG ONLY)

- DUPLEX RECEPTACLE SURFACE MOUNTED ON FLOOR SLAB BELOW RAISED FLOOR
- EMT RUN BELOW RAISED FLOOR
- DUPLEX RECEPTACLE FOR MONITORS

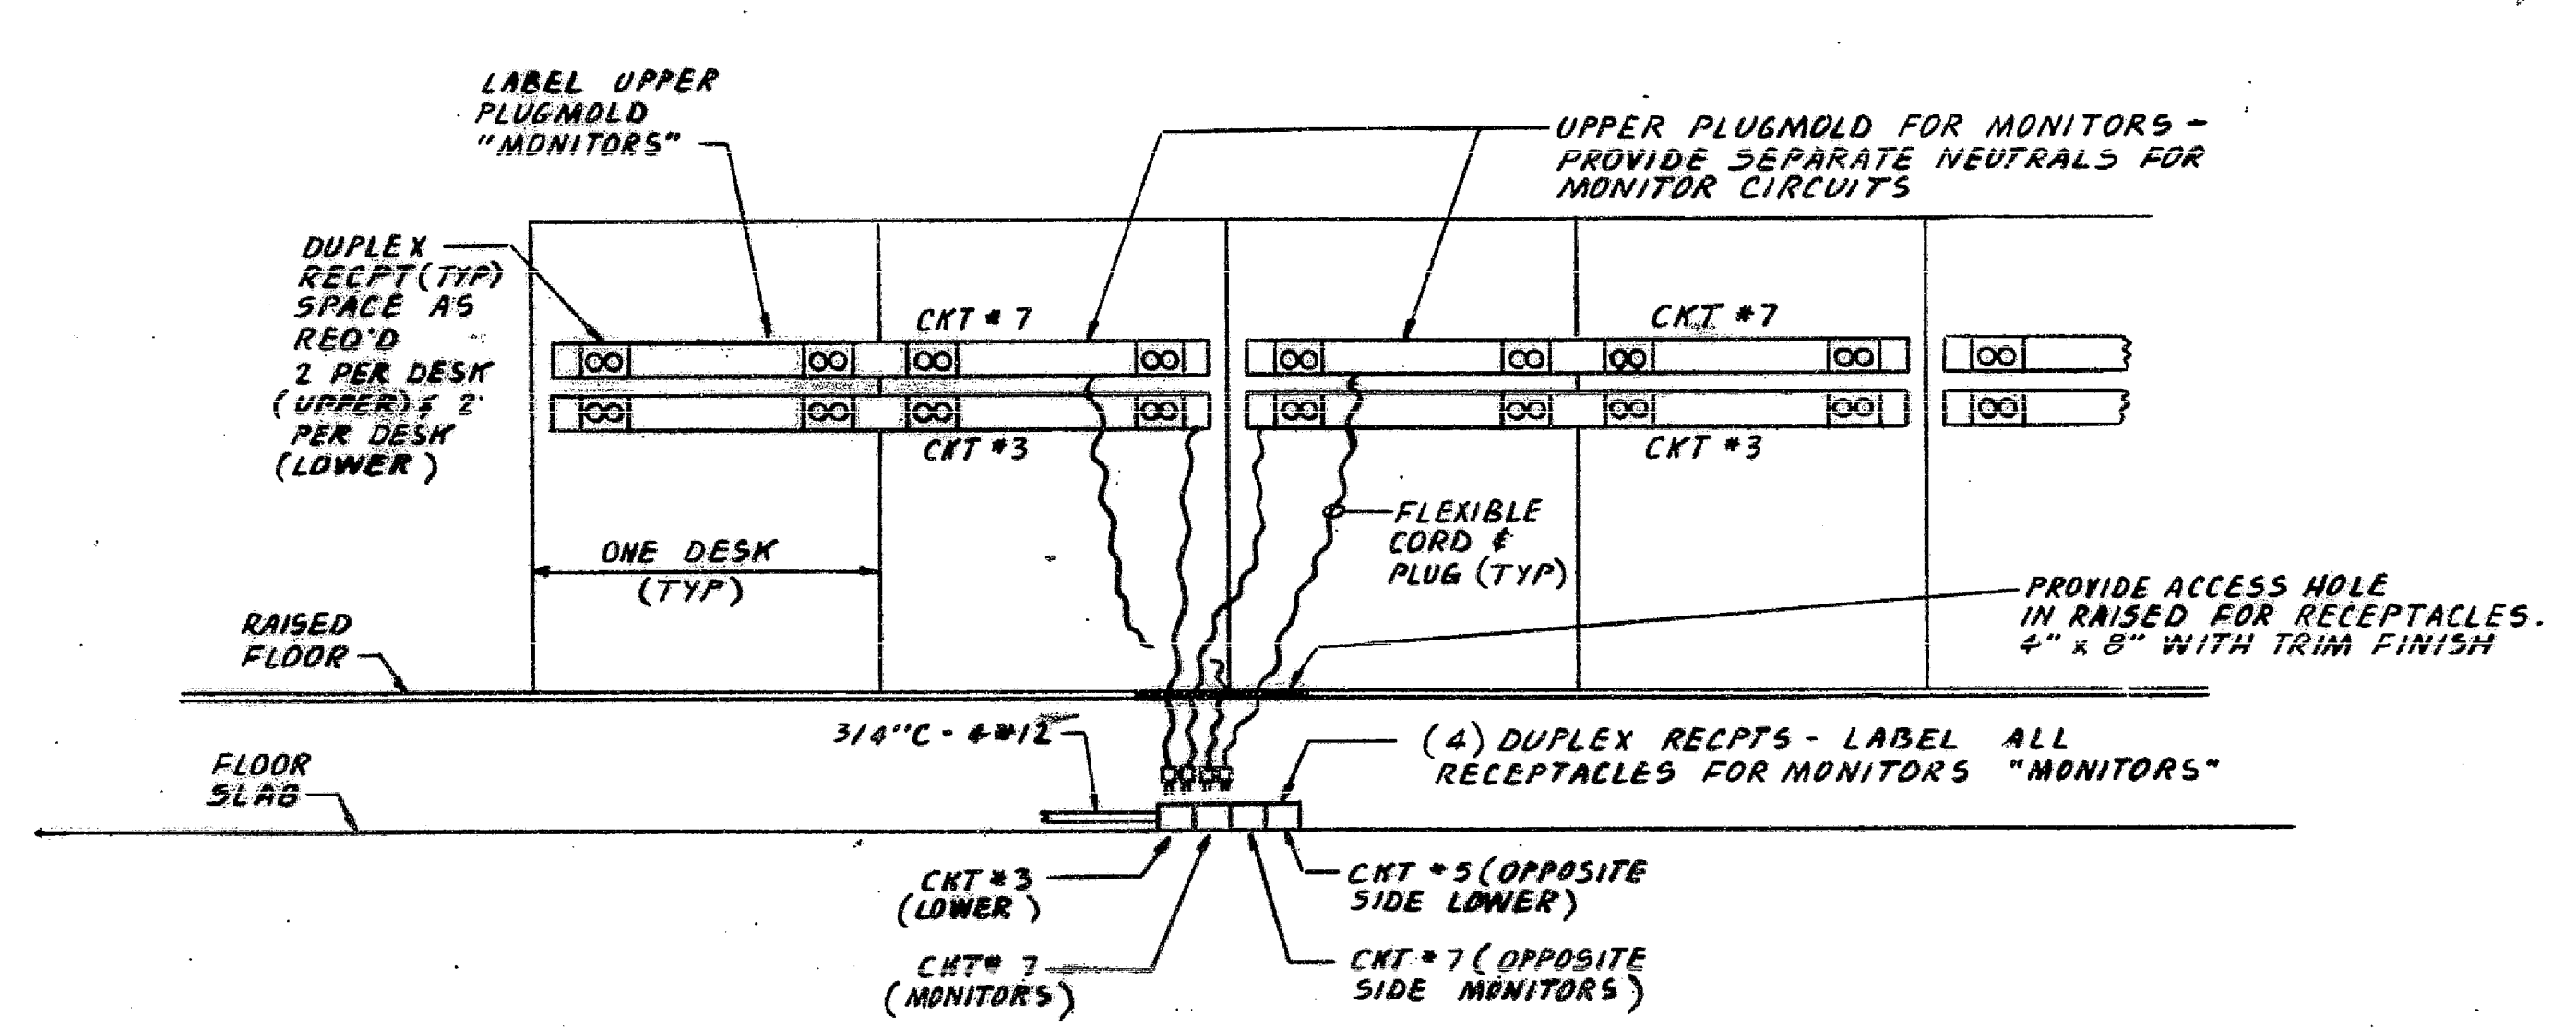

ELEVATION "A-A"  
TYPICAL DESK WIRING  
N. T. S.

NOTES:

ISSUES:

NO.	DATE	COPIES	ISSUE
1	6-1-92	16	PER F.A. COMMENTS

client name  
CANTOR FITZGERALD  
WORLD TRADE CENTER  
NEW YORK, N.Y.

drawing title  
UNDERFLOOR RECEPTACLE DETAILS

scale 1/8" = 1'-0"	proj. no. 92113-R	date 3/3/92	floor 104
drawn by SLG	approved by JCW	sheet no. OF	

MANCINI • DUFFY  
MANCINI DUFFY ASSOCIATES  
SPACE PLANNERS AND INTERIOR DESIGNERS  
ONE WORLD TRADE CENTER, NEW YORK, N.Y. 10048 212 938 1260